TC ARCHITECTS
430 GRANT STREET
AKRON, OH 44311

ADDENDUM NO. 04

October 7, 2026

To the Plans and Specifications for:

Trumbull Metropolitan Housing Authority
Site and Underground Utilities
TC Project No.: 2261004

TO ALL BIDDERS:

This Addendum supplements and amends the original Plans and Specifications and shall be taken into account in preparing proposals and shall become a part of the Contract Documents.

GENERAL CLARIFICATIONS AND INFORMATION

1. None at this time.

BID RFIs

1. None at this time.

CHANGES TO SPECIFICATIONS SECTION

1. None at this time.

CHANGES TO DRAWINGS

1. C400A, revised to clarify locations of water and sanitary lines.
2. C400B, revised to clarify locations of water and sanitary lines.
3. C400C, revised to clarify locations of water and sanitary lines.
4. C401A, revised to clarify locations of water and sanitary lines.
5. C402A, revised to clarify locations of water and sanitary lines.

Attachments:
C400A, Revision 4, ADDN 04, dated 10/05/2026
C400B, Revision 4, ADDN 04, dated 10/05/2026
C400C, Revision 4, ADDN 04, dated 10/05/2026
C401A, Revision 4, ADDN 04, dated 10/05/2026
C402A, Revision 4, ADDN 04, dated 10/05/2026

END OF ADDENDUM 04

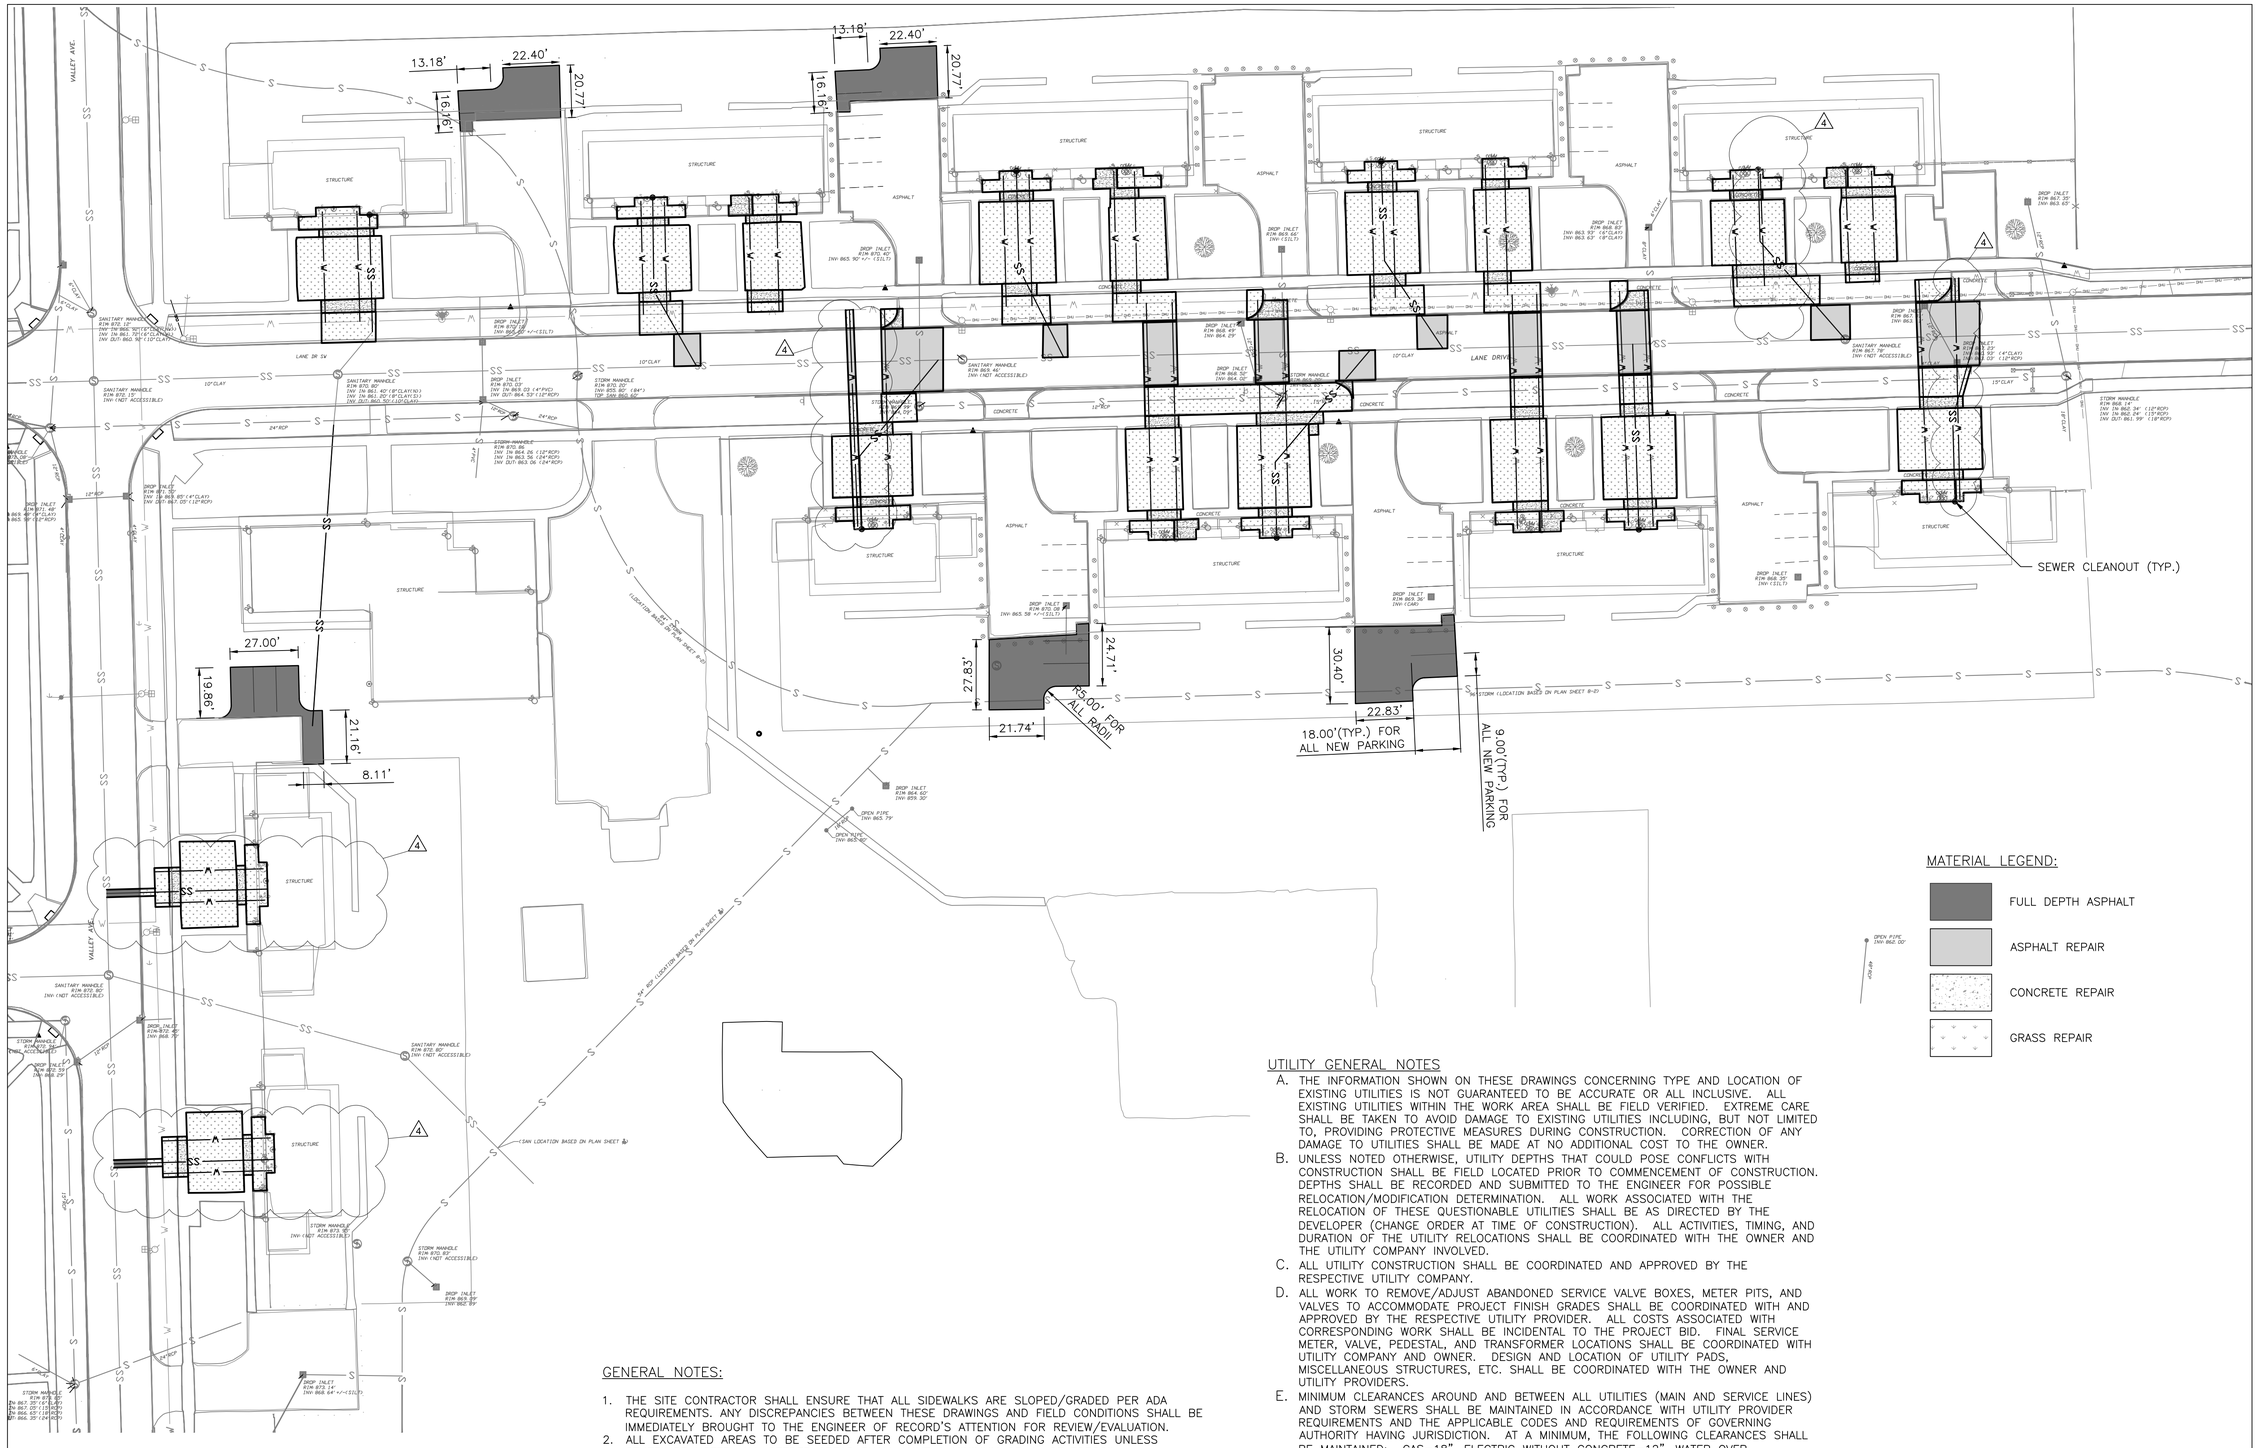

GENERAL NOTES:

1. THE SITE CONTRACTOR SHALL ENSURE THAT ALL SIDEWALKS ARE SLOPED/GRADED PER ADA REQUIREMENTS. ANY DISCREPANCIES BETWEEN THESE DRAWINGS AND FIELD CONDITIONS SHALL BE IMMEDIATELY BROUGHT TO THE ENGINEER OF RECORD'S ATTENTION FOR REVIEW/EVALUATION.
2. ALL EXCAVATED AREAS TO BE SEEDED AFTER COMPLETION OF GRADING ACTIVITIES UNLESS OTHERWISE NOTED. ALL SEEDED AREAS SHALL HAVE A MINIMUM OF 4" OF TOPSOIL.
3. CONTRACTOR SHALL HEEL INTO THE EXISTING PAVEMENT WITH A MINIMUM WIDTH OF 2' WHEN TYING INTO EXISTING ROADWAY.
4. CONTRACTOR SHALL MATCH EXISTING CURB HEIGHT WHEN TYING INTO EXISTING CURB AT ROADWAY
5. EXTENTS OF FULL DEPTH ASPHALT PAVEMENT AND MILL & OVERLAY AREAS ARE APPROXIMATE AND MAY REQUIRE FIELD ADJUSTMENT AT TIME OF PAVEMENT OPERATIONS. CONTRACTOR SHALL NOTIFY ENGINEER OF RECORD DEVIATIONS FROM THE ANTICIPATED AREAS SHOWN ON THIS PLAN.
6. REMOVE CONCRETE FROM CONTROL JOINT TO CONTROL JOINT/TO THE NEAREST FULL PAD.
7. PROVIDE SEALANT AT JOINTS BETWEEN CONCRETE & ASPHALT.
8. RESTRIPE PARKING LINES AS NEEDED TO RETAIN EXISTING PARKING STALLS.

UTILITY GENERAL NOTES

A. THE INFORMATION SHOWN ON THESE DRAWINGS CONCERNING TYPE AND LOCATION OF EXISTING UTILITIES IS NOT GUARANTEED TO BE ACCURATE OR ALL INCLUSIVE. ALL EXISTING UTILITIES WITHIN THE WORK AREA SHALL BE FIELD VERIFIED. EXTREME CARE SHALL BE TAKEN TO AVOID DAMAGE TO EXISTING UTILITIES INCLUDING, BUT NOT LIMITED TO, PROVIDING PROTECTIVE MEASURES DURING CONSTRUCTION. CORRECTION OF ANY DAMAGE TO UTILITIES SHALL BE MADE AT NO ADDITIONAL COST TO THE OWNER.

B. UNLESS NOTED OTHERWISE, UTILITY DEPTHS THAT COULD POSE CONFLICTS WITH CONSTRUCTION SHALL BE FIELD LOCATED PRIOR TO COMMENCEMENT OF CONSTRUCTION. DEPTHS SHALL BE RECORDED AND SUBMITTED TO THE ENGINEER FOR POSSIBLE RELOCATION/MODIFICATION DETERMINATION. ALL WORK ASSOCIATED WITH THE RELOCATION OF THESE QUESTIONABLE UTILITIES SHALL BE AS DIRECTED BY THE DEVELOPER (CHANGE ORDER AT TIME OF CONSTRUCTION). ALL ACTIVITIES, TIMING, AND DURATION OF THE UTILITY RELOCATIONS SHALL BE COORDINATED WITH THE OWNER AND THE UTILITY COMPANY INVOLVED.

C. ALL UTILITY CONSTRUCTION SHALL BE COORDINATED AND APPROVED BY THE RESPECTIVE UTILITY COMPANY.

D. ALL WORK TO REMOVE/ADJUST ABANDONED SERVICE VALVE BOXES, METER PITS, AND VALVES TO ACCOMMODATE PROJECT FINISH GRADES SHALL BE COORDINATED WITH AND APPROVED BY THE RESPECTIVE UTILITY PROVIDER. ALL COSTS ASSOCIATED WITH CORRESPONDING WORK SHALL BE INCIDENTAL TO THE PROJECT BID. FINAL SERVICE METER, VALVE, PEDESTAL, AND TRANSFORMER LOCATIONS SHALL BE COORDINATED WITH UTILITY COMPANY AND OWNER. DESIGN AND LOCATION OF UTILITY PADS, MISCELLANEOUS STRUCTURES, ETC. SHALL BE COORDINATED WITH THE OWNER AND UTILITY PROVIDERS.

E. MINIMUM CLEARANCES AROUND AND BETWEEN ALL UTILITIES (MAIN AND SERVICE LINES) AND STORM SEWERS SHALL BE MAINTAINED IN ACCORDANCE WITH UTILITY PROVIDER REQUIREMENTS AND THE APPLICABLE CODES AND REQUIREMENTS OF GOVERNING AUTHORITY HAVING JURISDICTION. AT A MINIMUM, THE FOLLOWING CLEARANCES SHALL BE MAINTAINED: GAS–18", ELECTRIC WITHOUT CONCRETE–12", WATER OVER SANITARY–18", AND OTHER–6".

F. MAIN CAPACITY VERIFICATIONS ARE BEYOND THE SCOPE OF THESE PLANS, HAVE NOT BEEN CHECKED, AND SHOULD BE VERIFIED WITH THE RESPECTIVE UTILITY PROVIDER.

G. THE OWNER AND UTILITY PROVIDER SHALL BE CONSULTED AND COORDINATED WITH CONCERNING ALL WORK ASSOCIATED WITH PROPOSED UTILITIES, MODIFICATIONS/RELOCATIONS OF EXISTING UTILITIES, AND/OR REMOVAL/ABANDONMENT OF EXISTING UTILITIES. ALL UTILITY CONSTRUCTION SHALL ACCOMMODATE PROJECT FINISH GRADES

MATERIAL LEGEND:

- FULL DEPTH ASPHALT
- ASPHALT REPAIR
- CONCRETE REPAIR
- GRASS REPAIR

N

HIGHLAND TERRACE
SITE UTILITY LAYOUT PLAN

SCALE: 1" = 30'

0 15 30 60

SCALE:

STATE OF OHIO
SPENCER LEE KIMBLE
E-77803
REGISTERED PROFESSIONAL ENGINEER

REVISIONS

1 ADDN 01 09/18/2026
4 ADDN 04 10/05/2026

SITE UTILITY LAYOUT PLAN

TRUMBULL MHA SITE AND UNDERGROUND UTILITIES

ARCHITECTS

430 GRANT STREET
AKRON, OH 44311
PHONE: (330) 867-1093
www.tcarchitects.com

TURNING VISIONS INTO REALITY

09/18/2026
DATE

2261004
PROJECT NUMBER

C400A
DRAWING NUMBER

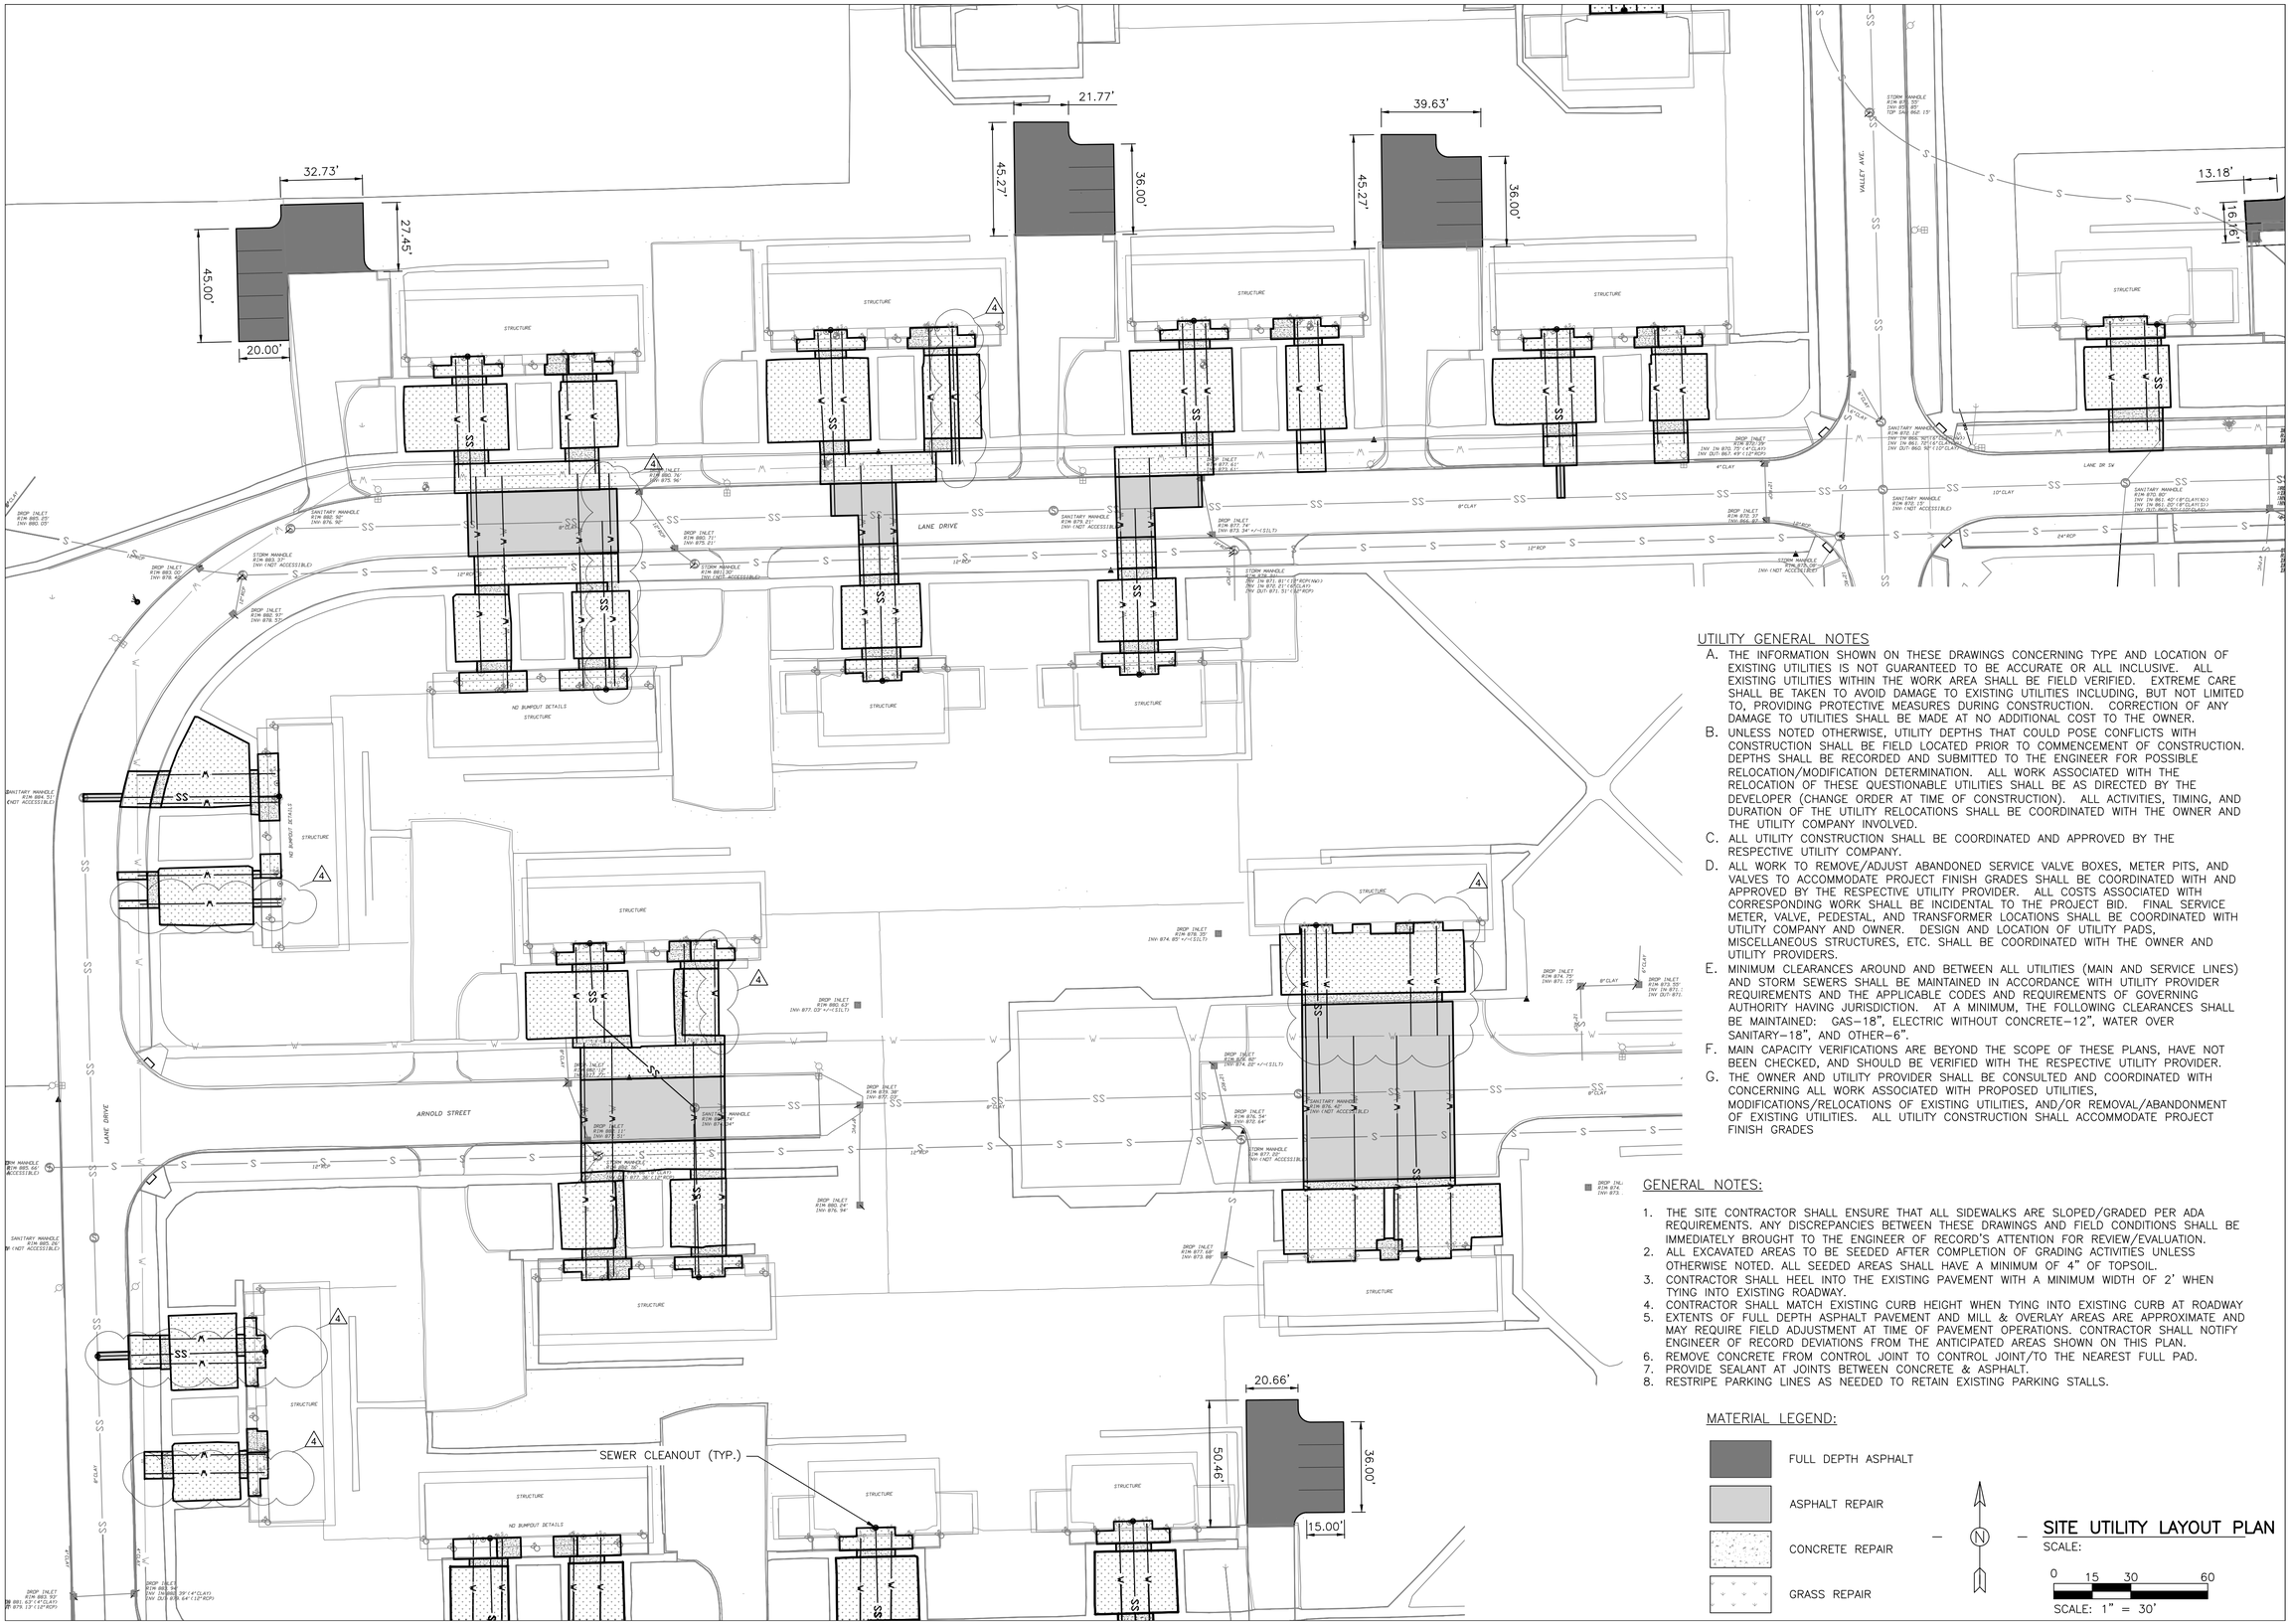

UTILITY GENERAL NOTES

A. THE INFORMATION SHOWN ON THESE DRAWINGS CONCERNING TYPE AND LOCATION OF EXISTING UTILITIES IS NOT GUARANTEED TO BE ACCURATE OR ALL INCLUSIVE. ALL EXISTING UTILITIES WITHIN THE WORK AREA SHALL BE FIELD VERIFIED. EXTREME CARE SHALL BE TAKEN TO AVOID DAMAGE TO EXISTING UTILITIES INCLUDING, BUT NOT LIMITED TO, PROVIDING PROTECTIVE MEASURES DURING CONSTRUCTION. CORRECTION OF ANY DAMAGE TO UTILITIES SHALL BE MADE AT NO ADDITIONAL COST TO THE OWNER.

B. UNLESS NOTED OTHERWISE, UTILITY DEPTHS THAT COULD POSE CONFLICTS WITH CONSTRUCTION SHALL BE FIELD LOCATED PRIOR TO COMMENCEMENT OF CONSTRUCTION. DEPTHS SHALL BE RECORDED AND SUBMITTED TO THE ENGINEER FOR POSSIBLE RELOCATION/MODIFICATION DETERMINATION. ALL WORK ASSOCIATED WITH THE RELOCATION OF THESE QUESTIONABLE UTILITIES SHALL BE AS DIRECTED BY THE DEVELOPER (CHANGE ORDER AT TIME OF CONSTRUCTION). ALL ACTIVITIES, TIMING, AND DURATION OF THE UTILITY RELOCATIONS SHALL BE COORDINATED WITH THE OWNER AND THE UTILITY COMPANY INVOLVED.

C. ALL UTILITY CONSTRUCTION SHALL BE COORDINATED AND APPROVED BY THE RESPECTIVE UTILITY COMPANY.

D. ALL WORK TO REMOVE/ADJUST ABANDONED SERVICE VALVE BOXES, METER PITS, AND VALVES TO ACCOMMODATE PROJECT FINISH GRADES SHALL BE COORDINATED WITH AND APPROVED BY THE RESPECTIVE UTILITY PROVIDER. ALL COSTS ASSOCIATED WITH CORRESPONDING WORK SHALL BE INCIDENTAL TO THE PROJECT BID. FINAL SERVICE METER, VALVE, PEDESTAL, AND TRANSFORMER LOCATIONS SHALL BE COORDINATED WITH UTILITY COMPANY AND OWNER. DESIGN AND LOCATION OF UTILITY PADS, MISCELLANEOUS STRUCTURES, ETC. SHALL BE COORDINATED WITH THE OWNER AND UTILITY PROVIDERS.

E. MINIMUM CLEARANCES AROUND AND BETWEEN ALL UTILITIES (MAIN AND SERVICE LINES) AND STORM SEWERS SHALL BE MAINTAINED IN ACCORDANCE WITH UTILITY PROVIDER REQUIREMENTS AND THE APPLICABLE CODES AND REQUIREMENTS OF GOVERNING AUTHORITY HAVING JURISDICTION. AT A MINIMUM, THE FOLLOWING CLEARANCES SHALL BE MAINTAINED: GAS–18", ELECTRIC WITHOUT CONCRETE–12", WATER OVER SANITARY–18", AND OTHER–6".

F. MAIN CAPACITY VERIFICATIONS ARE BEYOND THE SCOPE OF THESE PLANS, HAVE NOT BEEN CHECKED, AND SHOULD BE VERIFIED WITH THE RESPECTIVE UTILITY PROVIDER.

G. THE OWNER AND UTILITY PROVIDER SHALL BE CONSULTED AND COORDINATED WITH CONCERNING ALL WORK ASSOCIATED WITH PROPOSED UTILITIES, MODIFICATIONS/RELOCATIONS OF EXISTING UTILITIES, AND/OR REMOVAL/ABANDONMENT OF EXISTING UTILITIES. ALL UTILITY CONSTRUCTION SHALL ACCOMMODATE PROJECT FINISH GRADES

GENERAL NOTES:

1. THE SITE CONTRACTOR SHALL ENSURE THAT ALL SIDEWALKS ARE SLOPED/GRADED PER ADA REQUIREMENTS. ANY DISCREPANCIES BETWEEN THESE DRAWINGS AND FIELD CONDITIONS SHALL BE IMMEDIATELY BROUGHT TO THE ENGINEER OF RECORD'S ATTENTION FOR REVIEW/EVALUATION.
2. ALL EXCAVATED AREAS TO BE SEEDED AFTER COMPLETION OF GRADING ACTIVITIES UNLESS OTHERWISE NOTED. ALL SEEDED AREAS SHALL HAVE A MINIMUM OF 4" OF TOPSOIL.
3. CONTRACTOR SHALL HEEL INTO THE EXISTING PAVEMENT WITH A MINIMUM WIDTH OF 2' WHEN TYING INTO EXISTING ROADWAY.
4. CONTRACTOR SHALL MATCH EXISTING CURB HEIGHT WHEN TYING INTO EXISTING CURB AT ROADWAY
5. EXTENTS OF FULL DEPTH ASPHALT PAVEMENT AND MILL & OVERLAY AREAS ARE APPROXIMATE AND MAY REQUIRE FIELD ADJUSTMENT AT TIME OF PAVEMENT OPERATIONS. CONTRACTOR SHALL NOTIFY ENGINEER OF RECORD DEVIATIONS FROM THE ANTICIPATED AREAS SHOWN ON THIS PLAN.
6. REMOVE CONCRETE FROM CONTROL JOINT TO CONTROL JOINT/TO THE NEAREST FULL PAD.
7. PROVIDE SEALANT AT JOINTS BETWEEN CONCRETE & ASPHALT.
8. RESTRIPE PARKING LINES AS NEEDED TO RETAIN EXISTING PARKING STALLS.

MATERIAL LEGEND:

- FULL DEPTH ASPHALT
- ASPHALT REPAIR
- CONCRETE REPAIR
- GRASS REPAIR

N

SITE UTILITY LAYOUT PLAN

SCALE:

0 15 30 60

SCALE: 1" = 30'

STATE OF OHIO
SPENCER LEE KIMBLE
E-77803
REGISTERED PROFESSIONAL ENGINEER

REVISIONS

4 ADDN 04 10/05/2026

SITE UTILITY LAYOUT PLAN

TRUMBULL MHA
SITE AND UNDERGROUND UTILITIES

tc ARCHITECTS
430 GRANT STREET
AKRON, OH 44311
PHONE: (330) 867-1093
www.tcarchitects.com

TURNING VISIONS INTO REALITY

08/21/2026
DATE

2261004
PROJECT NUMBER

C400B
DRAWING NUMBER

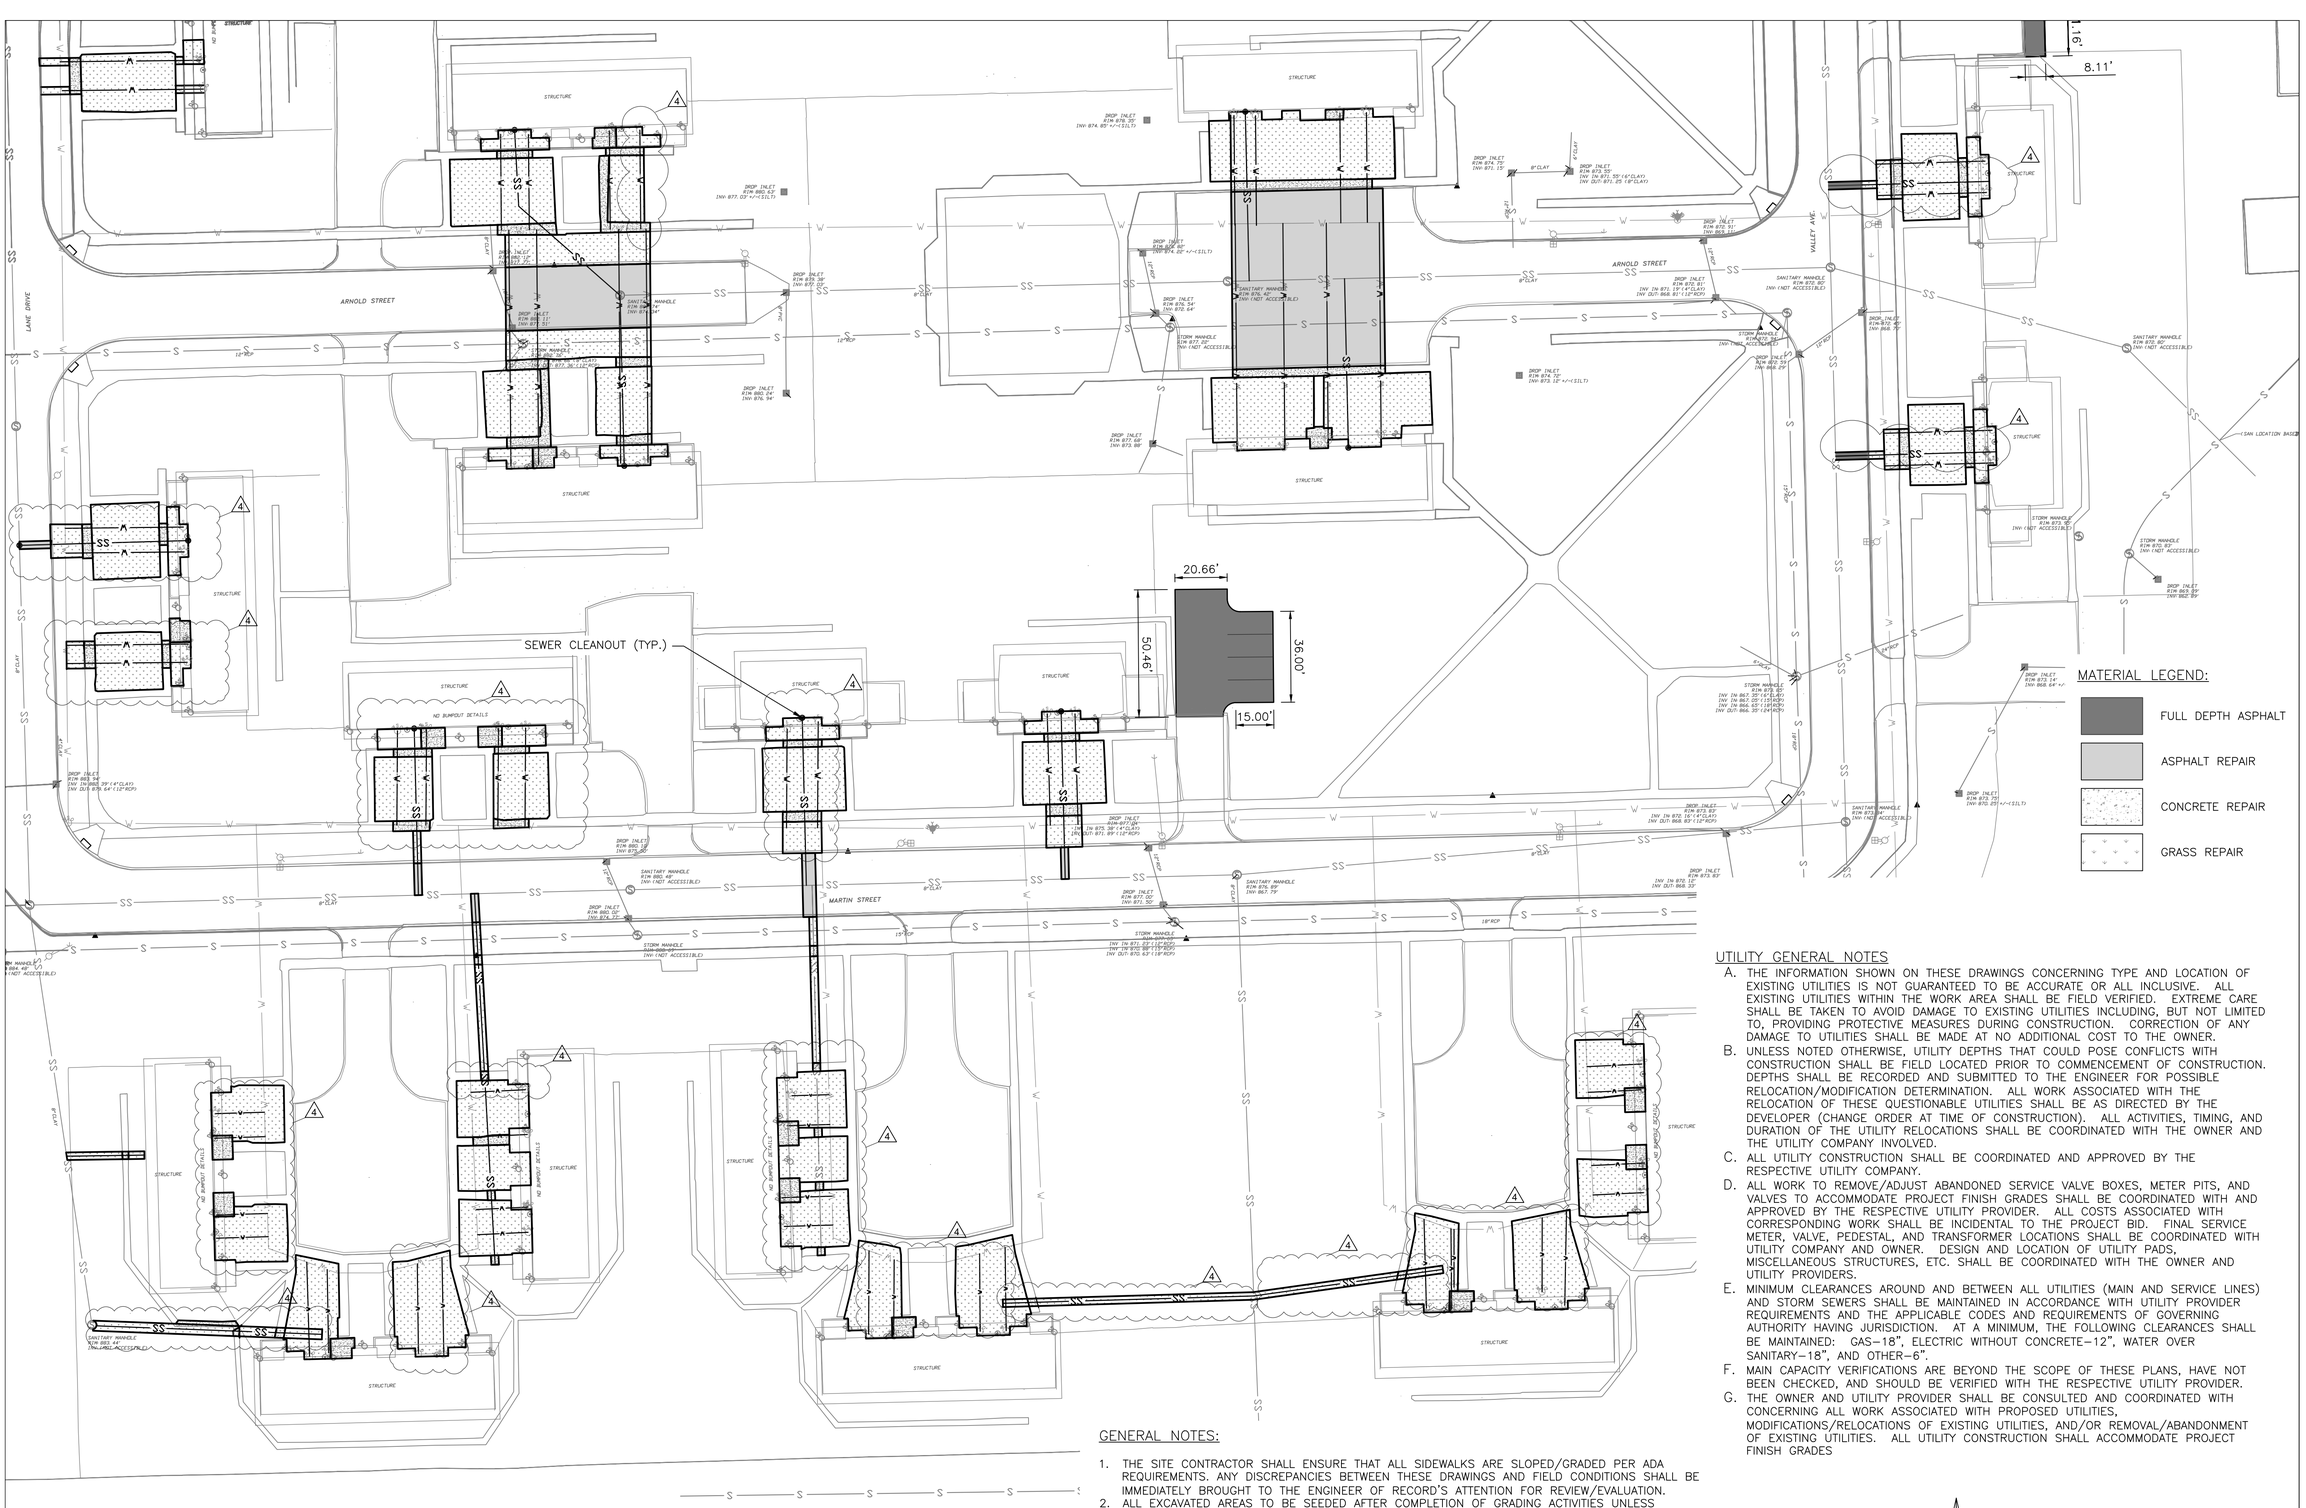

MATERIAL LEGEND:

- FULL DEPTH ASPHALT
- ASPHALT REPAIR
- CONCRETE REPAIR
- GRASS REPAIR

UTILITY GENERAL NOTES

A. THE INFORMATION SHOWN ON THESE DRAWINGS CONCERNING TYPE AND LOCATION OF EXISTING UTILITIES IS NOT GUARANTEED TO BE ACCURATE OR ALL INCLUSIVE. ALL EXISTING UTILITIES WITHIN THE WORK AREA SHALL BE FIELD VERIFIED. EXTREME CARE SHALL BE TAKEN TO AVOID DAMAGE TO EXISTING UTILITIES INCLUDING, BUT NOT LIMITED TO, PROVIDING PROTECTIVE MEASURES DURING CONSTRUCTION. CORRECTION OF ANY DAMAGE TO UTILITIES SHALL BE MADE AT NO ADDITIONAL COST TO THE OWNER.

B. UNLESS NOTED OTHERWISE, UTILITY DEPTHS THAT COULD POSE CONFLICTS WITH CONSTRUCTION SHALL BE FIELD LOCATED PRIOR TO COMMENCEMENT OF CONSTRUCTION. DEPTHS SHALL BE RECORDED AND SUBMITTED TO THE ENGINEER FOR POSSIBLE RELOCATION/MODIFICATION DETERMINATION. ALL WORK ASSOCIATED WITH THE RELOCATION OF THESE QUESTIONABLE UTILITIES SHALL BE AS DIRECTED BY THE DEVELOPER (CHANGE ORDER AT TIME OF CONSTRUCTION). ALL ACTIVITIES, TIMING, AND DURATION OF THE UTILITY RELOCATIONS SHALL BE COORDINATED WITH THE OWNER AND THE UTILITY COMPANY INVOLVED.

C. ALL UTILITY CONSTRUCTION SHALL BE COORDINATED AND APPROVED BY THE RESPECTIVE UTILITY COMPANY.

D. ALL WORK TO REMOVE/ADJUST ABANDONED SERVICE VALVE BOXES, METER PITS, AND VALVES TO ACCOMMODATE PROJECT FINISH GRADES SHALL BE COORDINATED WITH AND APPROVED BY THE RESPECTIVE UTILITY PROVIDER. ALL COSTS ASSOCIATED WITH CORRESPONDING WORK SHALL BE INCIDENTAL TO THE PROJECT BID. FINAL SERVICE METER, VALVE, PEDESTAL, AND TRANSFORMER LOCATIONS SHALL BE COORDINATED WITH UTILITY COMPANY AND OWNER. DESIGN AND LOCATION OF UTILITY PADS, MISCELLANEOUS STRUCTURES, ETC. SHALL BE COORDINATED WITH THE OWNER AND UTILITY PROVIDERS.

E. MINIMUM CLEARANCES AROUND AND BETWEEN ALL UTILITIES (MAIN AND SERVICE LINES) AND STORM SEWERS SHALL BE MAINTAINED IN ACCORDANCE WITH UTILITY PROVIDER REQUIREMENTS AND THE APPLICABLE CODES AND REQUIREMENTS OF GOVERNING AUTHORITY HAVING JURISDICTION. AT A MINIMUM, THE FOLLOWING CLEARANCES SHALL BE MAINTAINED: GAS–18", ELECTRIC WITHOUT CONCRETE–12", WATER OVER SANITARY–18", AND OTHER–6".

F. MAIN CAPACITY VERIFICATIONS ARE BEYOND THE SCOPE OF THESE PLANS, HAVE NOT BEEN CHECKED, AND SHOULD BE VERIFIED WITH THE RESPECTIVE UTILITY PROVIDER.

G. THE OWNER AND UTILITY PROVIDER SHALL BE CONSULTED AND COORDINATED WITH CONCERNING ALL WORK ASSOCIATED WITH PROPOSED UTILITIES, MODIFICATIONS/RELOCATIONS OF EXISTING UTILITIES, AND/OR REMOVAL/ABANDONMENT OF EXISTING UTILITIES. ALL UTILITY CONSTRUCTION SHALL ACCOMMODATE PROJECT FINISH GRADES

GENERAL NOTES:

1. THE SITE CONTRACTOR SHALL ENSURE THAT ALL SIDEWALKS ARE SLOPED/GRADED PER ADA REQUIREMENTS. ANY DISCREPANCIES BETWEEN THESE DRAWINGS AND FIELD CONDITIONS SHALL BE IMMEDIATELY BROUGHT TO THE ENGINEER OF RECORD'S ATTENTION FOR REVIEW/EVALUATION.
2. ALL EXCAVATED AREAS TO BE SEEDED AFTER COMPLETION OF GRADING ACTIVITIES UNLESS OTHERWISE NOTED. ALL SEEDED AREAS SHALL HAVE A MINIMUM OF 4" OF TOPSOIL.
3. CONTRACTOR SHALL HEEL INTO THE EXISTING PAVEMENT WITH A MINIMUM WIDTH OF 2' WHEN TYING INTO EXISTING ROADWAY.
4. CONTRACTOR SHALL MATCH EXISTING CURB HEIGHT WHEN TYING INTO EXISTING CURB AT ROADWAY
5. EXTENTS OF FULL DEPTH ASPHALT PAVEMENT AND MILL & OVERLAY AREAS ARE APPROXIMATE AND MAY REQUIRE FIELD ADJUSTMENT AT TIME OF PAVEMENT OPERATIONS. CONTRACTOR SHALL NOTIFY ENGINEER OF RECORD DEVIATIONS FROM THE ANTICIPATED AREAS SHOWN ON THIS PLAN.
6. REMOVE CONCRETE FROM CONTROL JOINT TO CONTROL JOINT/TO THE NEAREST FULL PAD.
7. PROVIDE SEALANT AT JOINTS BETWEEN CONCRETE & ASPHALT.
8. RESTRIPE PARKING LINES AS NEEDED TO RETAIN EXISTING PARKING STALLS.

N

SITE UTILITY LAYOUT PLAN

SCALE:

0 15 30 60

SCALE: 1" = 30'

STATE OF OHIO
SPENCER LEE KIMBLE
E-77803
REGISTERED PROFESSIONAL ENGINEER

REVISIONS

4 ADDN 04 10/05/2026

SITE UTILITY LAYOUT PLAN

TRUMBULL MHA
SITE AND UNDERGROUND UTILITIES

tc ARCHITECTS
430 GRANT STREET
AKRON, OH 44311
PHONE: (330) 867-1093
www.tcarchitects.com

TURNING VISIONS INTO REALITY

08/21/2026
DATE

2261004
PROJECT NUMBER

C400C
DRAWING NUMBER

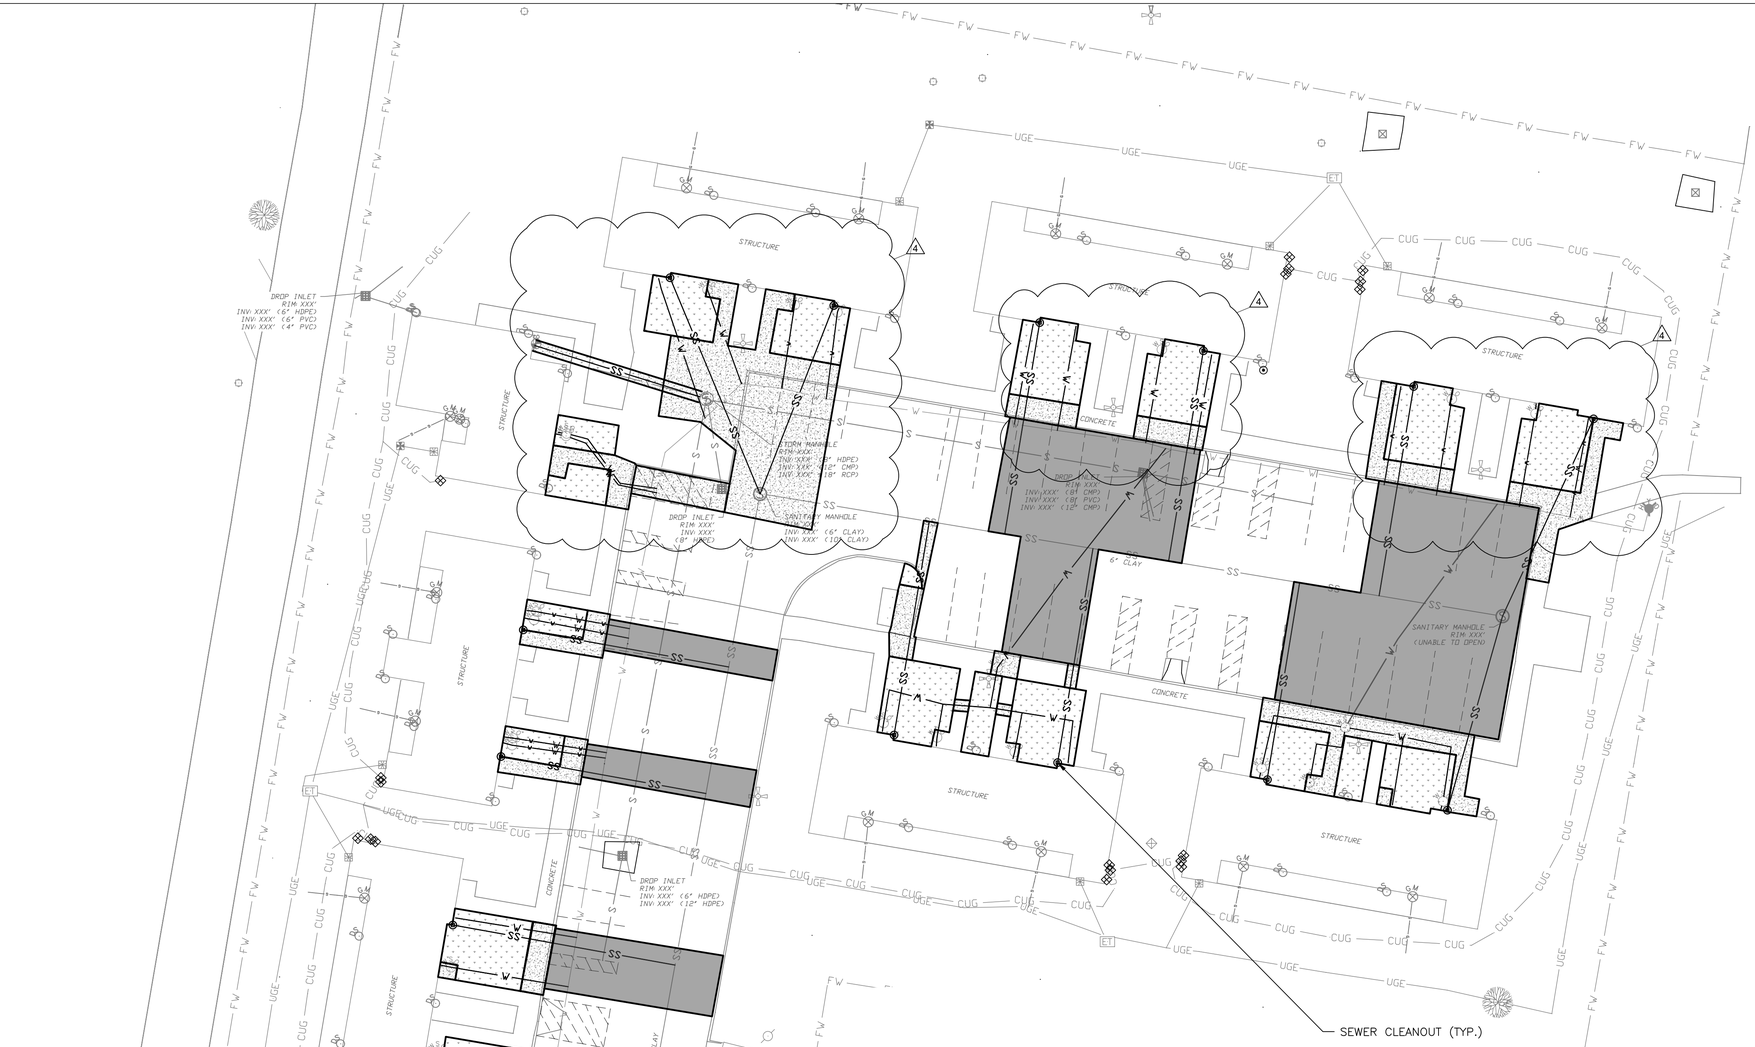

UTILITY GENERAL NOTES

A. THE INFORMATION SHOWN ON THESE DRAWINGS CONCERNING TYPE AND LOCATION OF EXISTING UTILITIES IS NOT GUARANTEED TO BE ACCURATE OR ALL INCLUSIVE. ALL EXISTING UTILITIES WITHIN THE WORK AREA SHALL BE FIELD VERIFIED. EXTREME CARE SHALL BE TAKEN TO AVOID DAMAGE TO EXISTING UTILITIES INCLUDING, BUT NOT LIMITED TO, PROVIDING PROTECTIVE MEASURES DURING CONSTRUCTION. CORRECTION OF ANY DAMAGE TO UTILITIES SHALL BE MADE AT NO ADDITIONAL COST TO THE OWNER.

B. UNLESS NOTED OTHERWISE, UTILITY DEPTHS THAT COULD POSE CONFLICTS WITH CONSTRUCTION SHALL BE FIELD LOCATED PRIOR TO COMMENCEMENT OF CONSTRUCTION. DEPTHS SHALL BE RECORDED AND SUBMITTED TO THE ENGINEER FOR POSSIBLE RELOCATION/MODIFICATION DETERMINATION. ALL WORK ASSOCIATED WITH THE RELOCATION OF THESE QUESTIONABLE UTILITIES SHALL BE AS DIRECTED BY THE DEVELOPER (CHANGE ORDER AT TIME OF CONSTRUCTION). ALL ACTIVITIES, TIMING, AND DURATION OF THE UTILITY RELOCATIONS SHALL BE COORDINATED WITH THE OWNER AND THE UTILITY COMPANY INVOLVED.

C. ALL UTILITY CONSTRUCTION SHALL BE COORDINATED AND APPROVED BY THE RESPECTIVE UTILITY COMPANY.

D. ALL WORK TO REMOVE/ADJUST ABANDONED SERVICE VALVE BOXES, METER PITS, AND VALVES TO ACCOMMODATE PROJECT FINISH GRADES SHALL BE COORDINATED WITH AND APPROVED BY THE RESPECTIVE UTILITY PROVIDER. ALL COSTS ASSOCIATED WITH CORRESPONDING WORK SHALL BE INCIDENTAL TO THE PROJECT BID. FINAL SERVICE METER, VALVE, PEDESTAL, AND TRANSFORMER LOCATIONS SHALL BE COORDINATED WITH UTILITY COMPANY AND OWNER. DESIGN AND LOCATION OF UTILITY PADS, MISCELLANEOUS STRUCTURES, ETC. SHALL BE COORDINATED WITH THE OWNER AND UTILITY PROVIDERS.

E. MINIMUM CLEARANCES AROUND AND BETWEEN ALL UTILITIES (MAIN AND SERVICE LINES) AND STORM SEWERS SHALL BE MAINTAINED IN ACCORDANCE WITH UTILITY PROVIDER REQUIREMENTS AND THE APPLICABLE CODES AND REQUIREMENTS OF GOVERNING AUTHORITY HAVING JURISDICTION. AT A MINIMUM, THE FOLLOWING CLEARANCES SHALL BE MAINTAINED: GAS–18", ELECTRIC WITHOUT CONCRETE–12", WATER OVER SANITARY–18", AND OTHER–6".

F. MAIN CAPACITY VERIFICATIONS ARE BEYOND THE SCOPE OF THESE PLANS, HAVE NOT BEEN CHECKED, AND SHOULD BE VERIFIED WITH THE RESPECTIVE UTILITY PROVIDER.

G. THE OWNER AND UTILITY PROVIDER SHALL BE CONSULTED AND COORDINATED WITH CONCERNING ALL WORK ASSOCIATED WITH PROPOSED UTILITIES, MODIFICATIONS/RELOCATIONS OF EXISTING UTILITIES, AND/OR REMOVAL/ABANDONMENT OF EXISTING UTILITIES. ALL UTILITY CONSTRUCTION SHALL ACCOMMODATE PROJECT FINISH GRADES

GENERAL NOTES:

1. THE SITE CONTRACTOR SHALL ENSURE THAT ALL SIDEWALKS ARE SLOPED/GRADED PER ADA REQUIREMENTS. ANY DISCREPANCIES BETWEEN THESE DRAWINGS AND FIELD CONDITIONS SHALL BE IMMEDIATELY BROUGHT TO THE ENGINEER OF RECORD'S ATTENTION FOR REVIEW/EVALUATION.
2. ALL EXCAVATED AREAS TO BE SEEDED AFTER COMPLETION OF GRADING ACTIVITIES UNLESS OTHERWISE NOTED. ALL SEEDED AREAS SHALL HAVE A MINIMUM OF 4" OF TOPSOIL.
3. CONTRACTOR SHALL HEEL INTO THE EXISTING PAVEMENT WITH A MINIMUM WIDTH OF 2' WHEN TYING INTO EXISTING ROADWAY.
4. CONTRACTOR SHALL MATCH EXISTING CURB HEIGHT WHEN TYING INTO EXISTING CURB AT ROADWAY
5. EXTENTS OF FULL DEPTH ASPHALT PAVEMENT AND MILL & OVERLAY AREAS ARE APPROXIMATE AND MAY REQUIRE FIELD ADJUSTMENT AT TIME OF PAVEMENT OPERATIONS. CONTRACTOR SHALL NOTIFY ENGINEER OF RECORD DEVIATIONS FROM THE ANTICIPATED AREAS SHOWN ON THIS PLAN.
6. REMOVE CONCRETE FROM CONTROL JOINT TO CONTROL JOINT/TO THE NEAREST FULL PAD.
7. PROVIDE SEALANT AT JOINTS BETWEEN CONCRETE & ASPHALT.
8. RESTRIPE PARKING LINES AS NEEDED TO RETAIN EXISTING PARKING STALLS.

MATERIAL LEGEND:

- ASPHALT REPAIR
- CONCRETE REPAIR
- GRASS REPAIR

N

SITE UTILITY LAYOUT PLAN

SCALE:

0 10 20 40

SCALE: 1" = 20'

STATE OF OHIO
SPENCER LEE KIMBLE
E-77803
REGISTERED PROFESSIONAL ENGINEER

REVISIONS

1 ADDN 01 09/18/2026
4 ADDN 04 10/05/2026

SITE UTILITY LAYOUT PLAN

TRUMBULL MHA SITE AND UNDERGROUND UTILITIES

tc ARCHITECTS
430 GRANT STREET
AKRON, OH 44311
PHONE: (330) 867-1093
www.tcarchitects.com

TURNING VISIONS INTO REALITY

09/18/2026
DATE

2261004
PROJECT NUMBER

C401A
DRAWING NUMBER

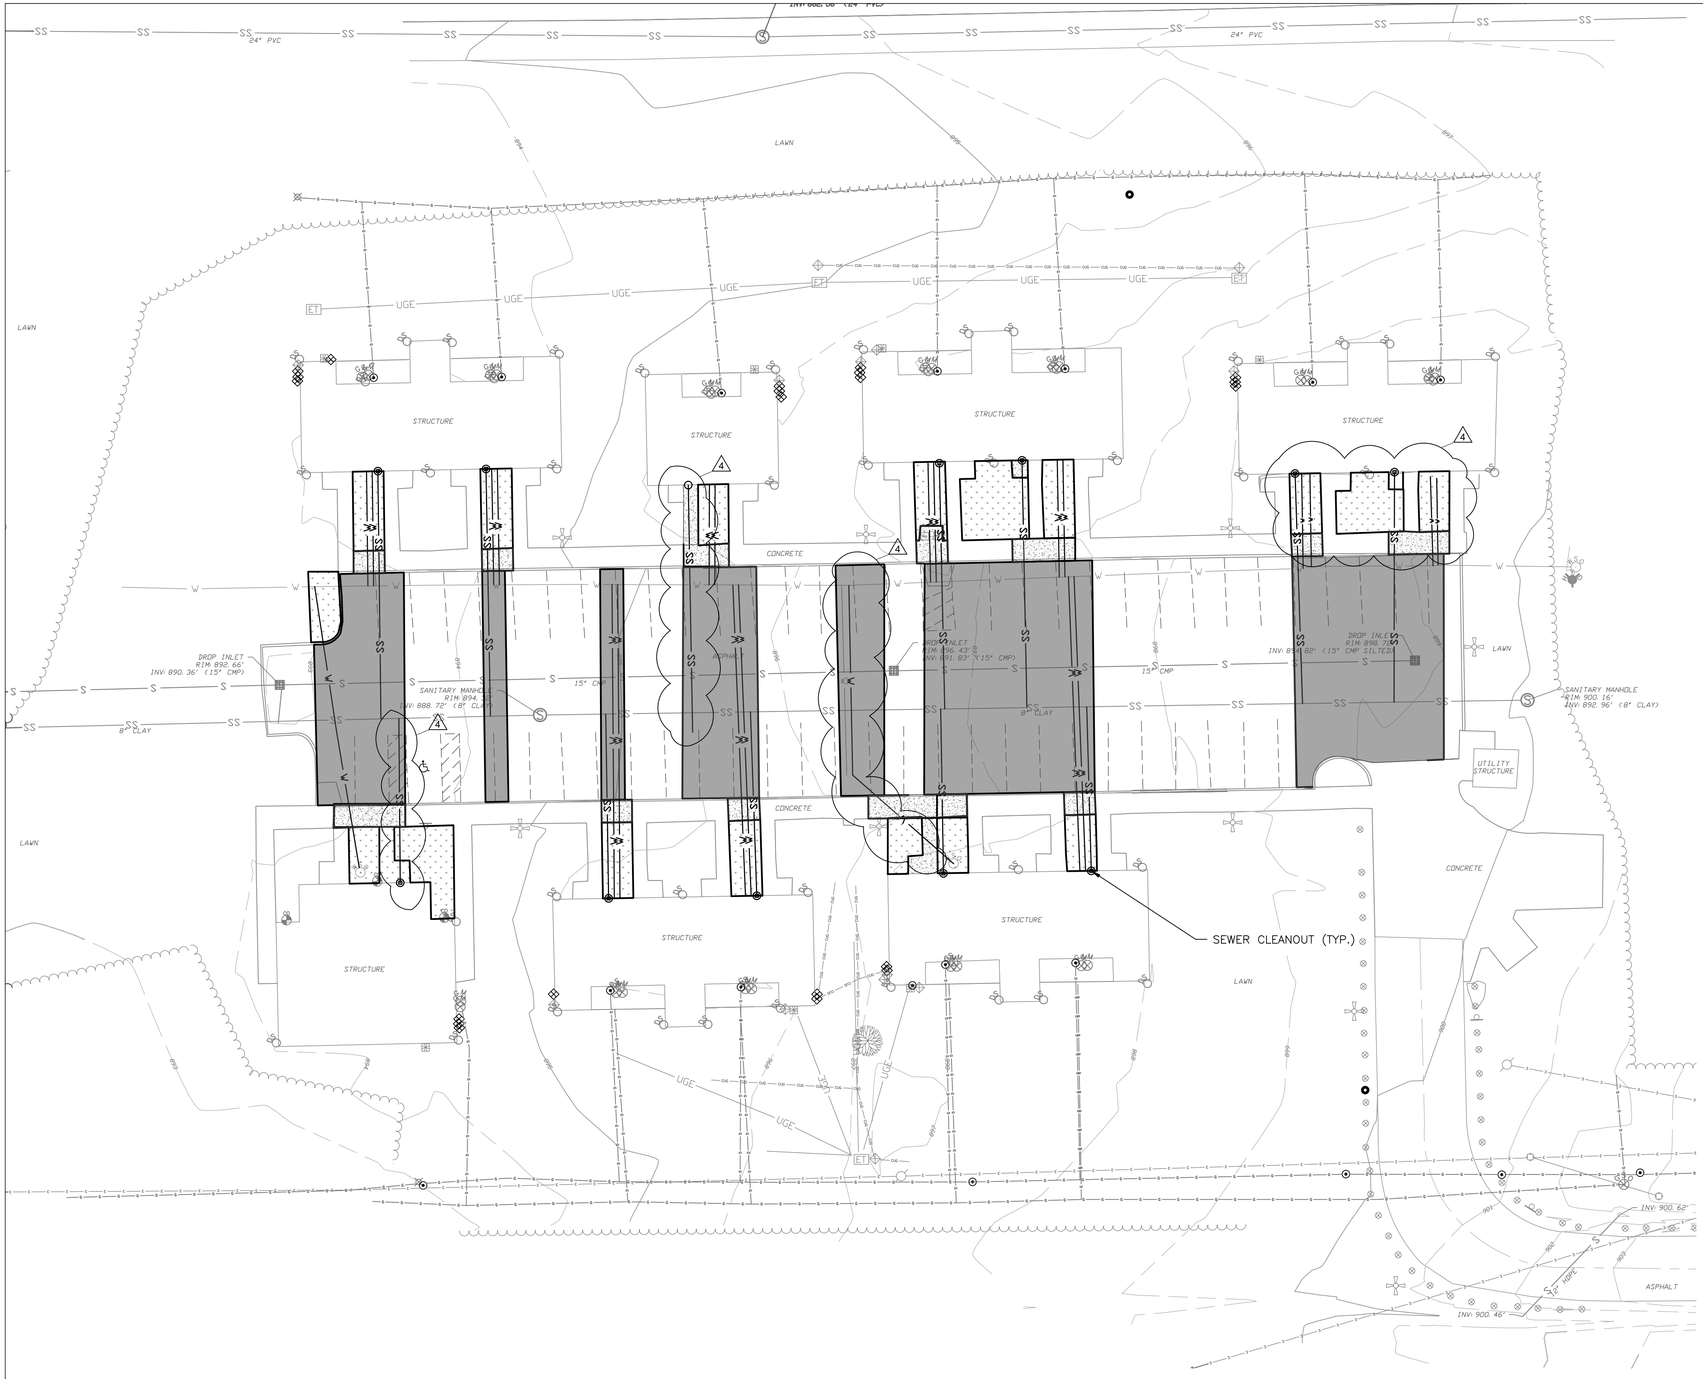

GENERAL NOTES:

1. THE SITE CONTRACTOR SHALL ENSURE THAT ALL SIDEWALKS ARE SLOPED/GRADED PER ADA REQUIREMENTS. ANY DISCREPANCIES BETWEEN THESE DRAWINGS AND FIELD CONDITIONS SHALL BE IMMEDIATELY BROUGHT TO THE ENGINEER OF RECORD'S ATTENTION FOR REVIEW/EVALUATION.
2. ALL EXCAVATED AREAS TO BE SEEDED AFTER COMPLETION OF GRADING ACTIVITIES UNLESS OTHERWISE NOTED. ALL SEEDED AREAS SHALL HAVE A MINIMUM OF 4" OF TOPSOIL.
3. CONTRACTOR SHALL HEEL INTO THE EXISTING PAVEMENT WITH A MINIMUM WIDTH OF 2' WHEN TYING INTO EXISTING ROADWAY.
4. CONTRACTOR SHALL MATCH EXISTING CURB HEIGHT WHEN TYING INTO EXISTING CURB AT ROADWAY
5. EXTENTS OF FULL DEPTH ASPHALT PAVEMENT AND MILL & OVERLAY AREAS ARE APPROXIMATE AND MAY REQUIRE FIELD ADJUSTMENT AT TIME OF PAVEMENT OPERATIONS. CONTRACTOR SHALL NOTIFY ENGINEER OF RECORD DEVIATIONS FROM THE ANTICIPATED AREAS SHOWN ON THIS PLAN.
6. REMOVE CONCRETE FROM CONTROL JOINT TO CONTROL JOINT/TO THE NEAREST FULL PAD.
7. PROVIDE SEALANT AT JOINTS BETWEEN CONCRETE & ASPHALT.
8. RESTRIPE PARKING LINES AS NEEDED TO RETAIN EXISTING PARKING STALLS.

MATERIAL LEGEND:

- ASPHALT REPAIR
- CONCRETE REPAIR
- GRASS REPAIR

UTILITY GENERAL NOTES

A. THE INFORMATION SHOWN ON THESE DRAWINGS CONCERNING TYPE AND LOCATION OF EXISTING UTILITIES IS NOT GUARANTEED TO BE ACCURATE OR ALL INCLUSIVE. ALL EXISTING UTILITIES WITHIN THE WORK AREA SHALL BE FIELD VERIFIED. EXTREME CARE SHALL BE TAKEN TO AVOID DAMAGE TO EXISTING UTILITIES INCLUDING, BUT NOT LIMTED TO, PROVIDING PROTECTIVE MEASURES DURING CONSTRUCTION. CORRECTION OF ANY DAMAGE TO UTILITIES SHALL BE MADE AT NO ADDITIONAL COST TO THE OWNER.

B. UNLESS NOTED OTHERWISE, UTILITY DEPTHS THAT COULD POSE CONFLICTS WITH CONSTRUCTION SHALL BE FIELD LOCATED PRIOR TO COMMENCEMENT OF CONSTRUCTION. DEPTHS SHALL BE RECORDED AND SUBMITTED TO THE ENGINEER FOR POSSIBLE RELOCATION/MODIFICATION DETERMINATION. ALL WORK ASSOCIATED WITH THE RELOCATION OF THESE QUESTIONABLE UTILITIES SHALL BE AS DIRECTED BY THE DEVELOPER (CHANGE ORDER AT TIME OF CONSTRUCTION). ALL ACTIVITIES, TIMING, AND DURATION OF THE UTILITY RELOCATIONS SHALL BE COORDINATED WITH THE OWNER AND THE UTILITY COMPANY INVOLVED.

C. ALL UTILITY CONSTRUCTION SHALL BE COORDINATED AND APPROVED BY THE RESPECTIVE UTILITY COMPANY.

D. ALL WORK TO REMOVE/ADJUST ABANDONED SERVICE VALVE BOXES, METER PITS, AND VALVES TO ACCOMMODATE PROJECT FINISH GRADES SHALL BE COORDINATED WITH AND APPROVED BY THE RESPECTIVE UTILITY PROVIDER. ALL COSTS ASSOCIATED WITH CORRESPONDING WORK SHALL BE INCIDENTAL TO THE PROJECT BID. FINAL SERVICE METER, VALVE, PEDESTAL, AND TRANSFORMER LOCATIONS SHALL BE COORDINATED WITH UTILITY COMPANY AND OWNER. DESIGN AND LOCATION OF UTILITY PADS, MISCELLANEOUS STRUCTURES, ETC. SHALL BE COORDINATED WITH THE OWNER AND UTILITY PROVIDERS.

E. MINIMUM CLEARANCES AROUND AND BETWEEN ALL UTILITIES (MAIN AND SERVICE LINES) AND STORM SEWERS SHALL BE MAINTAINED IN ACCORDANCE WITH UTILITY PROVIDER REQUIREMENTS AND THE APPLICABLE CODES AND REQUIREMENTS OF GOVERNING AUTHORITY HAVING JURISDICTION. AT A MINIMUM, THE FOLLOWING CLEARANCES SHALL BE MAINTAINED: GAS–18", ELECTRIC WITHOUT CONCRETE–12", WATER OVER SANITARY–18", AND OTHER–6".

F. MAIN CAPACITY VERIFICATIONS ARE BEYOND THE SCOPE OF THESE PLANS, HAVE NOT BEEN CHECKED, AND SHOULD BE VERIFIED WITH THE RESPECTIVE UTILITY PROVIDER.

G. THE OWNER AND UTILITY PROVIDER SHALL BE CONSULTED AND COORDINATED WITH CONCERNING ALL WORK ASSOCIATED WITH PROPOSED UTILITIES, MODIFICATIONS/RELOCATIONS OF EXISTING UTILITIES, AND/OR REMOVAL/ABANDONMENT OF EXISTING UTILITIES. ALL UTILITY CONSTRUCTION SHALL ACCOMMODATE PROJECT FINISH GRADES

N

SITE UTILITY LAYOUT PLAN

SCALE:

0 10 20 40

SCALE: 1" = 20'

STATE OF OHIO
SPENCER LEE KIMBLE
E-77803
REGISTERED PROFESSIONAL ENGINEER

REVISIONS

1 ADDN 01 09/18/2026
4 ADDN 04 10/05/2026

SITE UTILITY LAYOUT PLAN

TRUMBULL MHA
SITE AND UNDERGROUND UTILITIES

ARCHITECTS
430 GRANT STREET
AKRON, OH 44311
PHONE: (330) 867-1093
www.tcarchitects.com

TURNING VISIONS INTO REALITY

09/18/2026
DATE

2261004
PROJECT NUMBER

C402A
DRAWING NUMBER